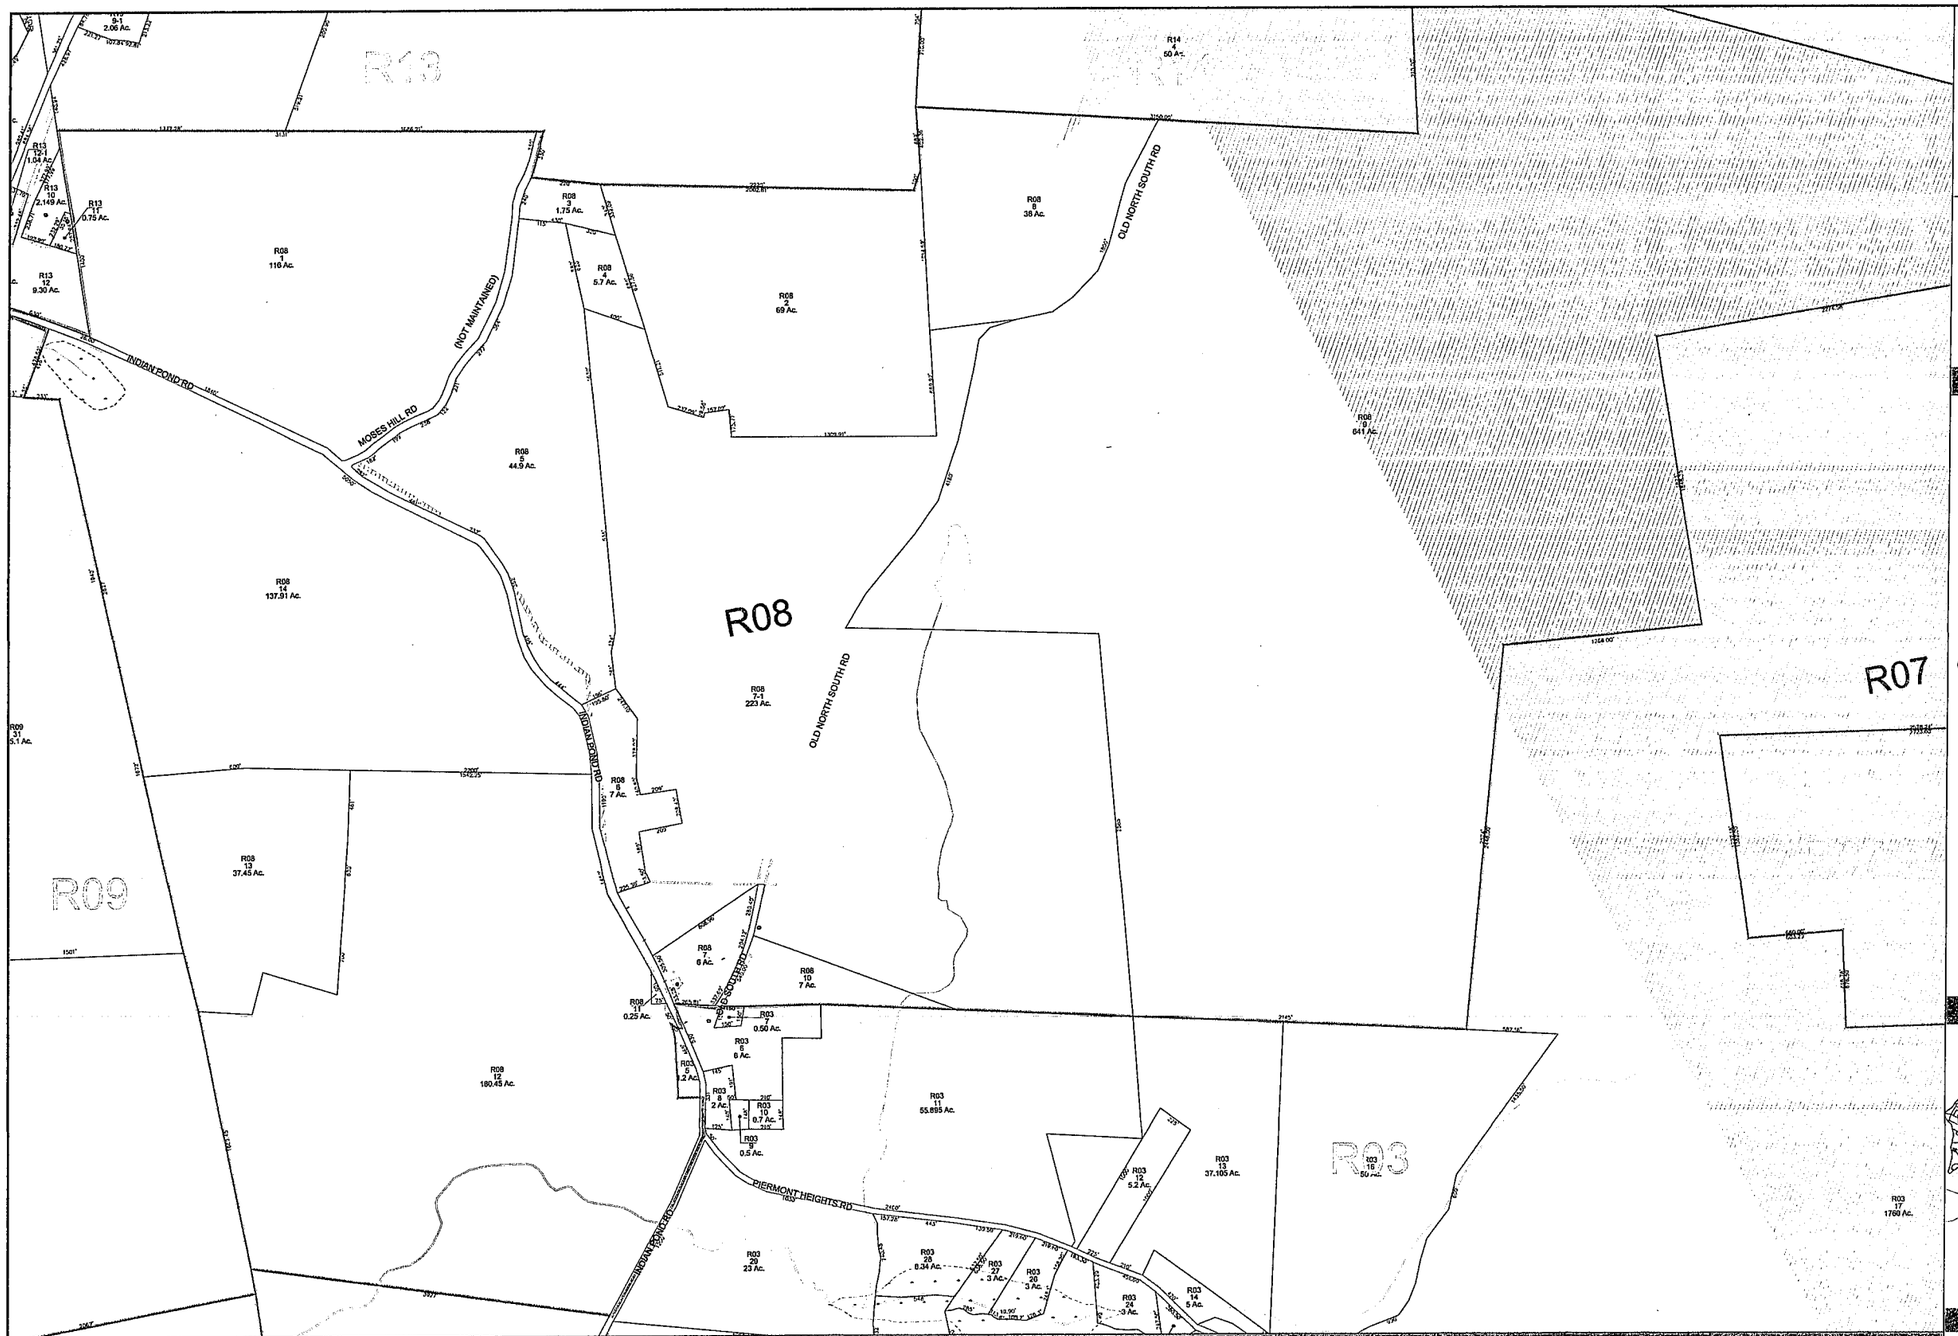

Terra Map

Phone 603 798-4419
Avitar Associates of New England, Inc.
Fax 603 798-4263
www.avitarassociates.com
Terramap@avitarassociates.com

Town of PIERMONT
Grafton County
New Hampshire

LEGEND

Lot-Sub	12-1
Acreage S-Survey C-Calculated	200 AcS
Dimensions (Feet)	200'
Not Maintained	
Private Road	
Tie Line / Merged Lot	
Stonewall	
Barbwire Fence	
Fence	
Private & ROW Access	
River	
Wetland	
Lake or Pond	
Transmission Line	
Conservation Easement	
Open Space/Common Land	
Structure	
Lake District	
Village District	
Flood Plain - 100 Yr	
Flood Plain - 500 Yr	
Drainage Easement	
Slope & Drainage	
Well Easement	
Water/Sewer Easement	
Fire Pond	
Area In Contention	

MAP INDEX

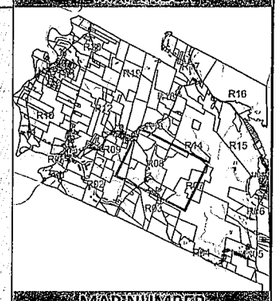

MAP NUMBER

R08

THE HORIZONTAL DATUM IS THE NEW HAMPSHIRE STATE PLANE COORDINATE SYSTEM, NAD 83.

FOR ASSESSMENT PURPOSES
NOT TO BE USED FOR CONVEYANCES

REVISED APRIL 1, 2016

SCALE

1":400'

METERS 100 0 100 200 300 400 500 600 700 800 900 1000 1100

FEET 200 0 400 800 1200 1600 2000 2400 2800 3200 3600

MAP NOTES